

SILLPLATE PLAN CO.
THE SAWMILL · SP-1800

3 BED / 2 BATH MODERN FARMHOUSE · 1,800 SF

SAMPLE — NOT FOR CONSTRUCTION

Prepared by a person who is not a licensed architect or professional engineer.

CODE: 2024 IRC - VERIFY LOCAL ADOPTION + AMENDMENTS; ENERGY PER THE LOCALLY ADOPTED CODE.
DRAWINGS ARE A STOCK PLAN SET; THE SITE PLAN IS BY OTHERS FOR EACH LOT.



FRONT ELEVATION (A-2)

SHEET INDEX

SHEET	TITLE
T-1	COVER SHEET
A-1	FLOOR PLANS
A-2	FRONT + REAR ELEVATIONS
A-3	SIDE ELEVATIONS
A-4	ROOF PLAN
A-5	SECTIONS + DETAILS
A-7	SCHEDULES
S-1	FOUNDATION PLAN
S-2	FLOOR FRAMING PLAN
S-3	ROOF FRAMING PLAN
S-4	WALL BRACING + HEADERS
E-1	ELECTRICAL PLAN - MAIN FLOOR
E-2	ELECTRICAL PLAN - BASEMENT

GENERAL NOTES

- THE CONTRACTOR SHALL VERIFY ALL DIMENSIONS, ELEVATIONS AND SITE CONDITIONS BEFORE STARTING WORK AND REPORT ANY DISCREPANCY BEFORE PROCEEDING. DO NOT SCALE THE DRAWINGS.
- DIMENSIONS ARE TO THE OUTSIDE FACE OF SHEATHING / CONCRETE AND TO STUD CENTERLINES INSIDE UNLESS NOTED.
- ALL WORK SHALL COMPLY WITH THE CODES ABOVE AND MANUFACTURERS' INSTALLATION INSTRUCTIONS, WHERE THEY DIFFER, THE MORE STRINGENT GOVERNS.
- LUMBER: #2 SPF / HEM-FIR / DF-L / SYP OR BETTER, P.T. WHERE IN CONTACT WITH CONCRETE OR < 6" FROM GRADE (R304); HOT DIP GALV. OR STAINLESS FASTENERS IN P.T.
- TRUSSES: SEALED TRUSS DESIGN DRAWINGS + PLACEMENT PLAN ON SITE BEFORE THE FRAMING INSPECTION (R402.10); DO NOT CUT, NOTCH OR DRILL TRUSSES.
- SMOKE + CO ALARMS: HARD-WIRED, INTERCONNECTED, BATTERY BACKUP (R310 / R311); EGRESS WINDOWS AT EVERY BEDROOM (R310).
- GARAGE SEPARATION: 1/2" GYP. ON THE GARAGE SIDE + GARAGE CEILING, SELF-CLOSING 20-MIN. / 1.5-HR. DOOR (R302.7).
- SITE / PLOT PLAN, GRADING, UTILITIES, DRIVEWAY AND SETBACKS BY OTHERS (PER LOT); ITEMS MARKED "VERIFY" REQUIRE CONFIRMATION BY THE SUPPLIER, BUILDING OFFICIAL OR FIELD MEASUREMENT.

DESIGNER STATEMENT

PREPARED BY A PERSON NOT LICENSED AS AN ARCHITECT OR PROFESSIONAL ENGINEER, SEAL BY OTHERS WHERE LOCALLY REQUIRED.
ENGINEERED PRODUCTS (TRUSSES, STEEL, LVL) ARE DESIGNED BY THEIR SUPPLIER / ENGINEER.

DESIGN BASIS EXCLUSIONS

- THIS PLAN IS NOT DESIGNED FOR AND REQUIRES LOCAL ENGINEERING WHERE:
 - GROUND SNOW > 30 PSF.
 - WIND > 115 MPH EXPOSURE C, D, OR HURRICANE-PRONE / WINDBORNE-DEBRIS REGIONS.
 - SEISMIC DESIGN CATEGORY DO-E.
 - EXPANDED SOIL APPLICABLE FOR UNKNOWN SOILS.
 - FLOOD HAZARD AREAS.
 - OR WHEREVER THE LOCAL JURISDICTION REQUIRES A DESIGN PROFESSIONAL'S SEAL.
- BUILDER AND OWNER ARE RESPONSIBLE FOR VERIFYING ALL CRITERIA FOR THE ACTUAL SITE BEFORE CONSTRUCTION.

ABBREVIATIONS

ABBR.	MEANING	ABBR.	MEANING
A.F.F.	ABOVE FINISHED FLOOR	AFCI	ARC-FAULT CIRCUIT INTERRUPTER
B.O.	BOTTOM OF	BRG.	BEARING
BSMT.	BASEMENT	C.I.	CONTINUOUS INSULATION
CLG.	CEILING	CS-PF	CONT. SHEATHED PORTAL FRAME
CS-WSP	CONT. SHEATHED WOOD STRUCT. PANEL	DS	DOWNSPOUT
EQ.	EQUAL	F.F.	FINISHED FLOOR
FTD.	FOOTING	GB	GYP. BOARD BRACING
GFCI	GROUND-FAULT CIRCUIT INTERRUPTER	LVL	LAMINATED VENEER LUMBER
LVP	LUXURY VINYL PLANK	O.C.	ON CENTER
OBS.	OBSCURE GLASS	P.T.	PRESSURE-TREATED
SB	SQUASH BLOCK	SGD	SLIDING GLASS DOOR
T.O.	TOP OF	TEMP.	TEMPERED
U.N.O.	UNLESS NOTED OTHERWISE	VERIFY	CONFIRM IN FIELD / WITH SUPPLIER
WP	WEATHERPROOF		

PROJECT DATA

ITEM	DESCRIPTION
OCCUPANCY / USE	R-3 / IRC DETACHED ONE-FAMILY DWELLING
CONSTRUCTION TYPE	V-B (WOOD FRAME, UNPROTECTED)
STORIES	1 STORY OVER A FULL UNFINISHED BASEMENT; ATTACHED 2-CAR SIDE-LOAD GARAGE
BEDROOMS / BATHS	3 BED / 2 BATH (BSMT. ROUGH-IN FOR OPT. BED 4 + BATH 3)
OVERALL SIZE	60'-0" W X 54'-0" D (HOUSE 60' X 30', GARAGE 22' X 24')
CEILINGS	9'-0" (PLATE 9'-1 1/8"); GREAT ROOM VAULTED 9'-0" TO 13'-0"; GARAGE 10'-0"
HEIGHT	RIDGE 22'-4 3/16" ABOVE MAIN F.F. (+/- 24" ABOVE GRADE)
STRUCTURE	2X4 WALLS, MFR. TRUSSES, 2X10 FLOOR ON A W8X10 STEEL BEAM + ADJ. STEEL COLUMNS, 8" POURED BSMT.
FIRE SPRINKLERS	FIRE SPRINKLERS PER LOCALLY ADOPTED IRC R309 / STATE LAW — VERIFY

AREA SUMMARY

AREA	SQ. FT.
MAIN FLOOR - FINISHED LIVING	1,800 SF
BASEMENT - UNFINISHED	1,800 SF
OPT. FUTURE FINISH (DASHED, A-1)	1,110 SF
2-CAR SIDE-LOAD GARAGE	528 SF
COVERED FRONT PORCH	304 SF
COVERED REAR PATIO	140 SF
TOTAL UNDER ROOF	2,772 SF

APPLICABLE CODES

- 2024 INTERNATIONAL RESIDENTIAL CODE (IRC) - VERIFY LOCAL ADOPTION + AMENDMENTS FOR THE SITE'S JURISDICTION.
- ENERGY: THE ENERGY CODE ADOPTED FOR THE SITE'S CLIMATE ZONE - SEE "ENERGY DESIGN BASIS" (ASSEMBLIES SHOWN, VERIFY).
- MECHANICAL (M.E.C.) AS REFERENCED BY IRC PART VIII, IRC PLUMBING / MECHANICAL / FUEL GAS CHAPTERS.
- CODE SECTIONS ON THESE SHEETS ARE 2024 IRC UNLESS NOTED. LOCAL AMENDMENTS GOVERN WHERE THEY DIFFER.

DEFERRED SUBMITTALS / BY OTHERS

- TRUSS DESIGN DRAWINGS + LAYOUT (MFR.), INCL. ST. SCISSOR / VE / VALLEY SET + UPLIFT REACTIONS.
- STEEL BEAM B1 + ADJUSTABLE STEEL COLUMNS, LVL BEAMS P81 / P82 AND LVL HEADER H4 - SUPPLIER SIZING / ENGINEER, VERIFY.
- HVAC MANUAL J / S / D LOADS + DUCT LAYOUT, ENERGY CERTIFICATE (ECC R401.3).
- WINDOW + DOOR PRODUCT DATA (U-FACTOR, EGRESS NET OPENING, SAFETY GLAZING LABELS).

DESIGN CRITERIA - NATIONAL PLAN DESIGN BASIS (IRC TABLE R301.2)

ITEM	PLAN DESIGN BASIS	YOUR SITE (BY BUILDER)
GROUND SNOW LOAD	30 PSF	
WIND SPEED (VULT) / EXPOSURE	115 MPH ULTIMATE, EXPOSURE B	
SEISMIC DESIGN CATEGORY	SDC A, B OR C (DETACHED 1- + 2-FAMILY IN SDC C EXEMPT, R301.2.2)	
WEATHERING	SEVERE (CONCRETE PER R402.2)	
FROST LINE DEPTH	30" SHOWN - FOOTING BOTTOM TO LOCAL FROST DEPTH, 12" MIN.	
TERMITE	PER LOCAL	
DECAY	PER LOCAL	
WINTER DESIGN TEMP.	PER LOCAL	
ICE BARRIER UNDERLAYMENT REQ'D	PER LOCAL	
FLOOD HAZARDS	PER LOCAL - NOT DESIGNED FOR FLOOD AREAS	
SOIL BEARING	1,500 PSF PRESUMED (R401.4.1) - VERIFY	
CLIMATE ZONE (ENERGY)	PER LOCAL - SEE ENERGY DESIGN BASIS	

DESIGN LOADS (IRC PRESCRIPTIVE)

ITEM	VALUE
FLOOR LIVE / DEAD	40 / 15 PSF (INCL. PARTITIONS)
ROOF SNOW / LIVE / DEAD	ROOF SNOW PF = 25 PSF (0.7 X CT 1.1 X PG 30 + 23.1, ROUNDED UP); ROOF LIVE 20 PSF (DOWNHILL ROOF LL 25); DEAD 15 PSF + 5 PSF CLG.
GUARDS + HANDRAILS	200 LB CONCENTRATED (TABLE R301.5)
FLOOR LIVE (R301.5)	40 PSF LIVING, 30 PSF SLEEPING, 40 PSF DECKS
DEFLECTION	FLOORS / BEAMS LONG LIVE; ROOF TRUSSES L240 TL PORCH / PATIO MFR. TRUS L180 (2-3)
WALL BRACING	R602.10 CS-WSP + CS-PF, EXTERIOR WALLS ONLY; NO INTERIOR OSB
ENGINEERED ITEMS	TRUSSES (MFR.), W8X10 STEEL + ADJ. COLUMNS, LVL BEAMS P81 / P82 + LVL HEADER H4 - BY SUPPLIER / ENGINEER, VERIFY

ENERGY DESIGN BASIS - ASSEMBLIES SHOWN (A-5)

COMPONENT	ASSEMBLY SHOWN / BASELINE, VERIFY PER LOCAL ENERGY CODE
CEILING	R-49 BLOWN IN, MAKE EVERY DAY'S TRUSS HEEL (A-5)
WOOD-FRAME WALL	2X4 @ 16" R-13 BATT + R-5 GYPSUM 1/2" RIGID, TAPED
RIM JOIST	R-20 BATT AT THE RAFTER-SEALED (A-5)
BASEMENT WALL	R-19 GYPSUM 1/2" RIGID ON THE INSIDE FACE, FULL HEIGHT
FLOOR OVER BSMT.	NONE (BSMT. INSIDE THE ENVELOPE)
SLAB EDGE	NONE (BSMT. SLAB + 12" BELOW GRADE)
WINDOWS / DOORS	U-0.30 MAX.
AIR LEAKAGE	<= 5.0 ACH50, BLOWER-DOOR TEST
LIGHTING	100% HIGH-EFFICACY (LED)

VERIFY AGAINST THE ENERGY CODE ADOPTED FOR THE SITE'S CLIMATE ZONE (PRESCRIPTIVE TABLE, OR RESCHECK / UA / ERI PERFORMANCE PATH); CLIMATE ZONE 5 AND COLDER TYPICALLY REQUIRE 2X6 WALLS AND/OR ADDED CONTINUOUS INSULATION AND DEEPER CEILING INSULATION. CLIMATE ZONE: ____ (BY BUILDER).

2X6 EXTERIOR WALL OPTION: 2X6 @ 24" O.C. R-20 + C.I. PER LOCAL ENERGY CODE; WALL THICKNESS INCREASES 2" TO THE INSIDE; VERIFY HEADERS / FRAMING.

SILLPLATE
PLAN CO.

SAMPLE —
NOT FOR CONSTRUCTION

PLAN

THE SAWMILL

SP-1800

3 BED / 2 BATH MODERN FARMHOUSE · 1,800 SF

DESIGNER STATEMENT

Prepared by a person who is not a
licensed architect or professional
engineer.

Preview image of a sample sheet. Not to scale.
Licensed sets carry the buyer's name and license
ID on every sheet.

SCALE



NOT TO SCALE (PREVIEW)

SHEET TITLE

COVER SHEET

SHEET

T-1

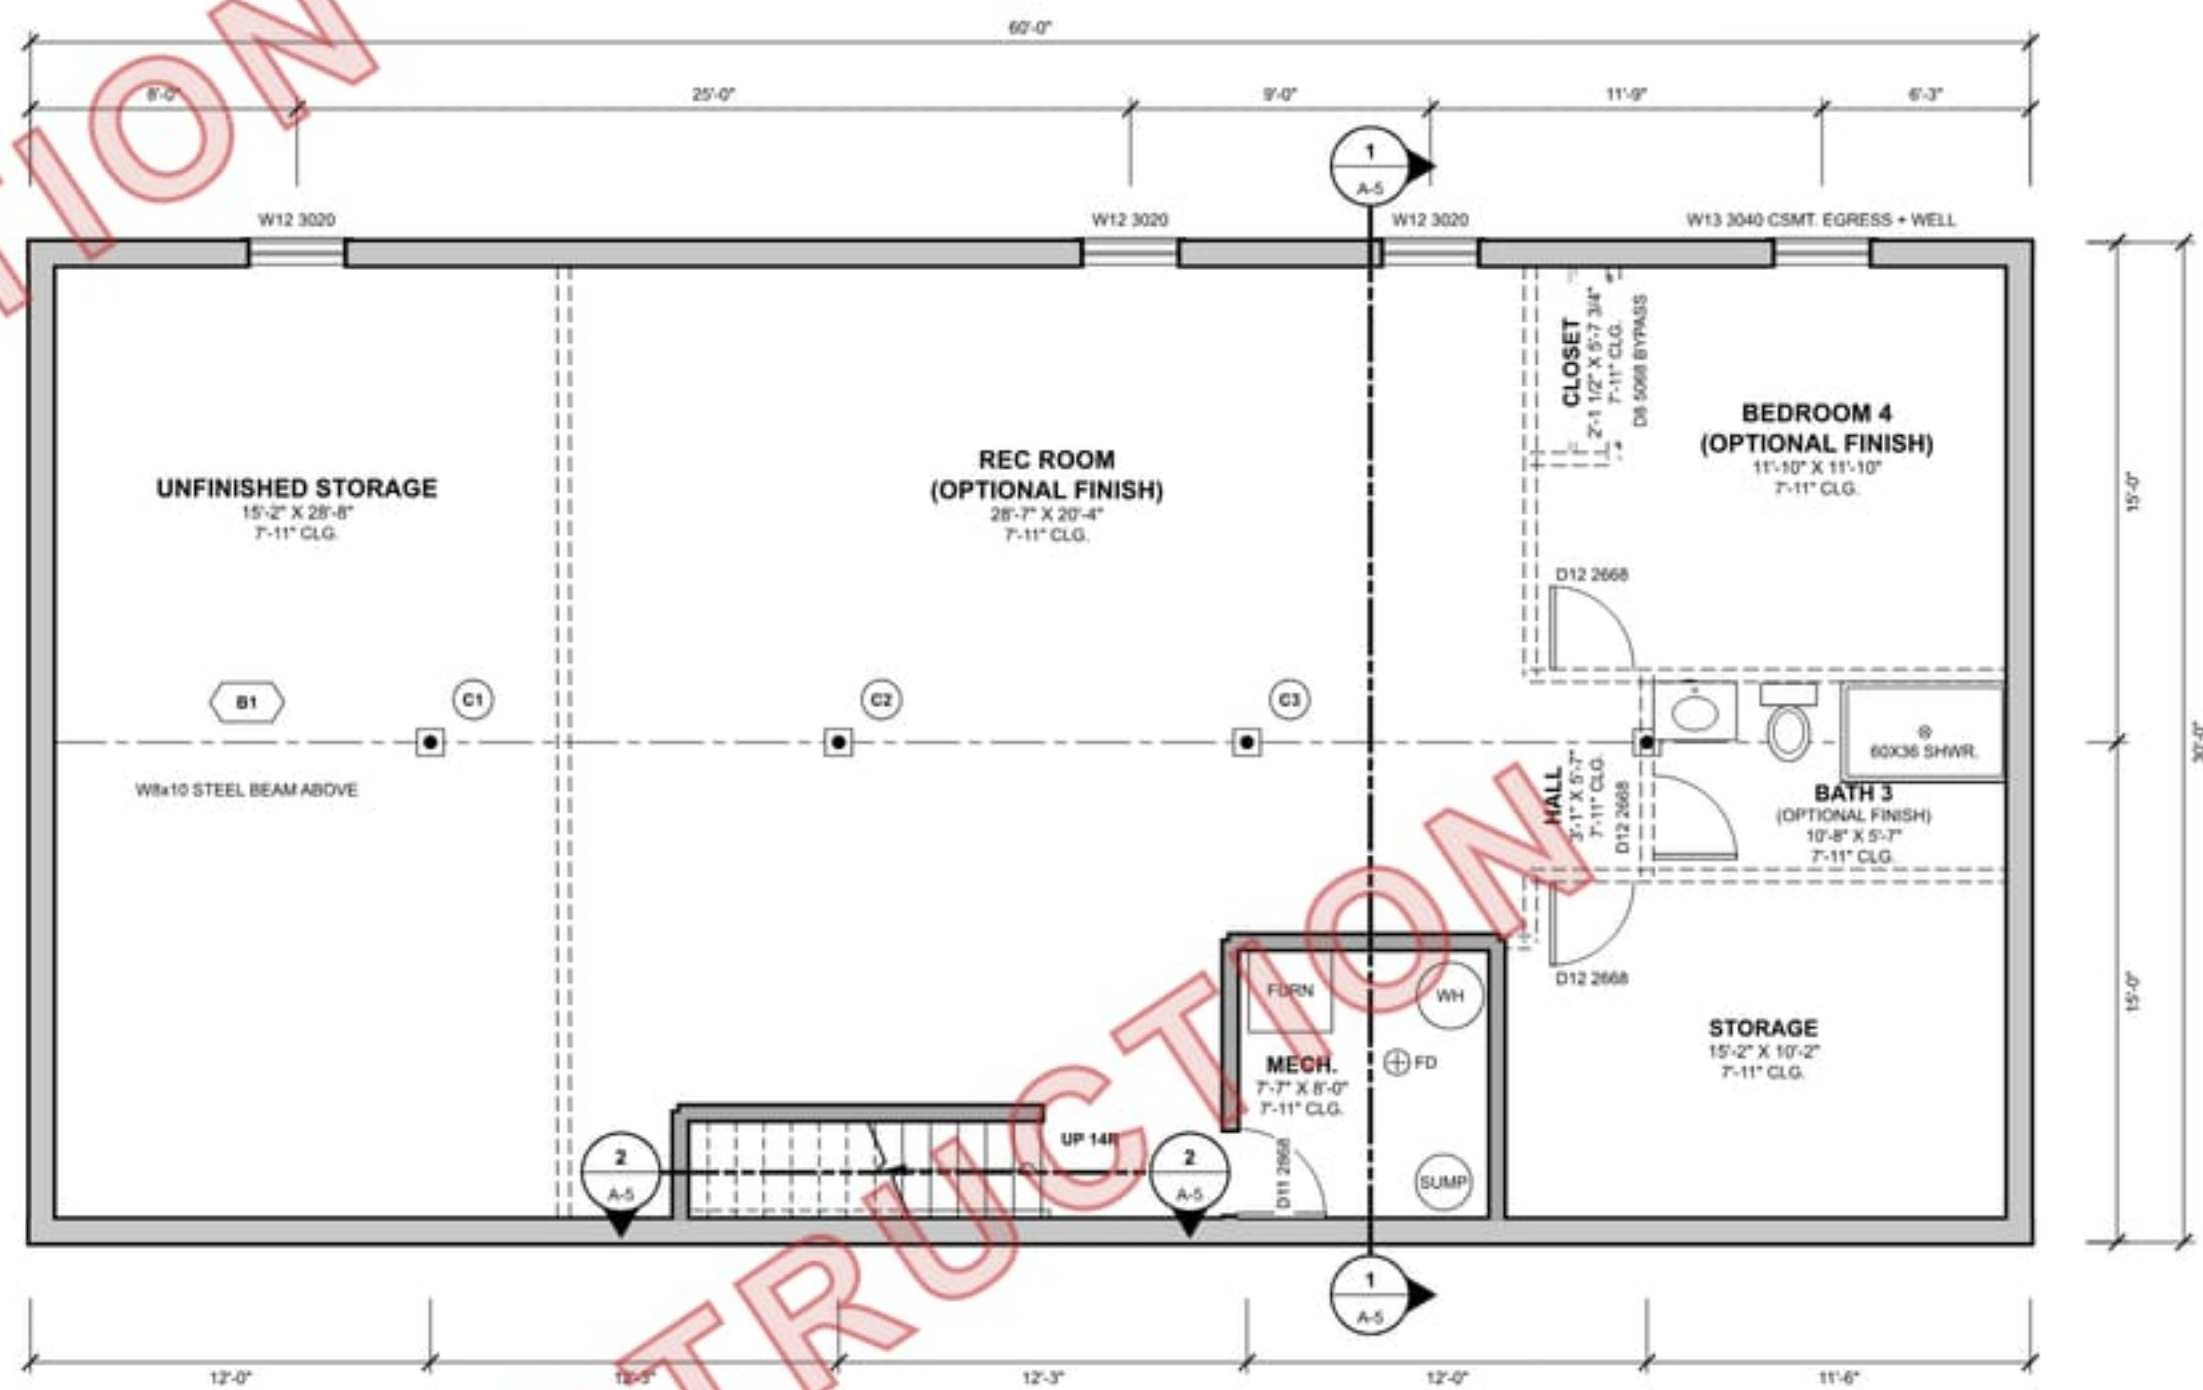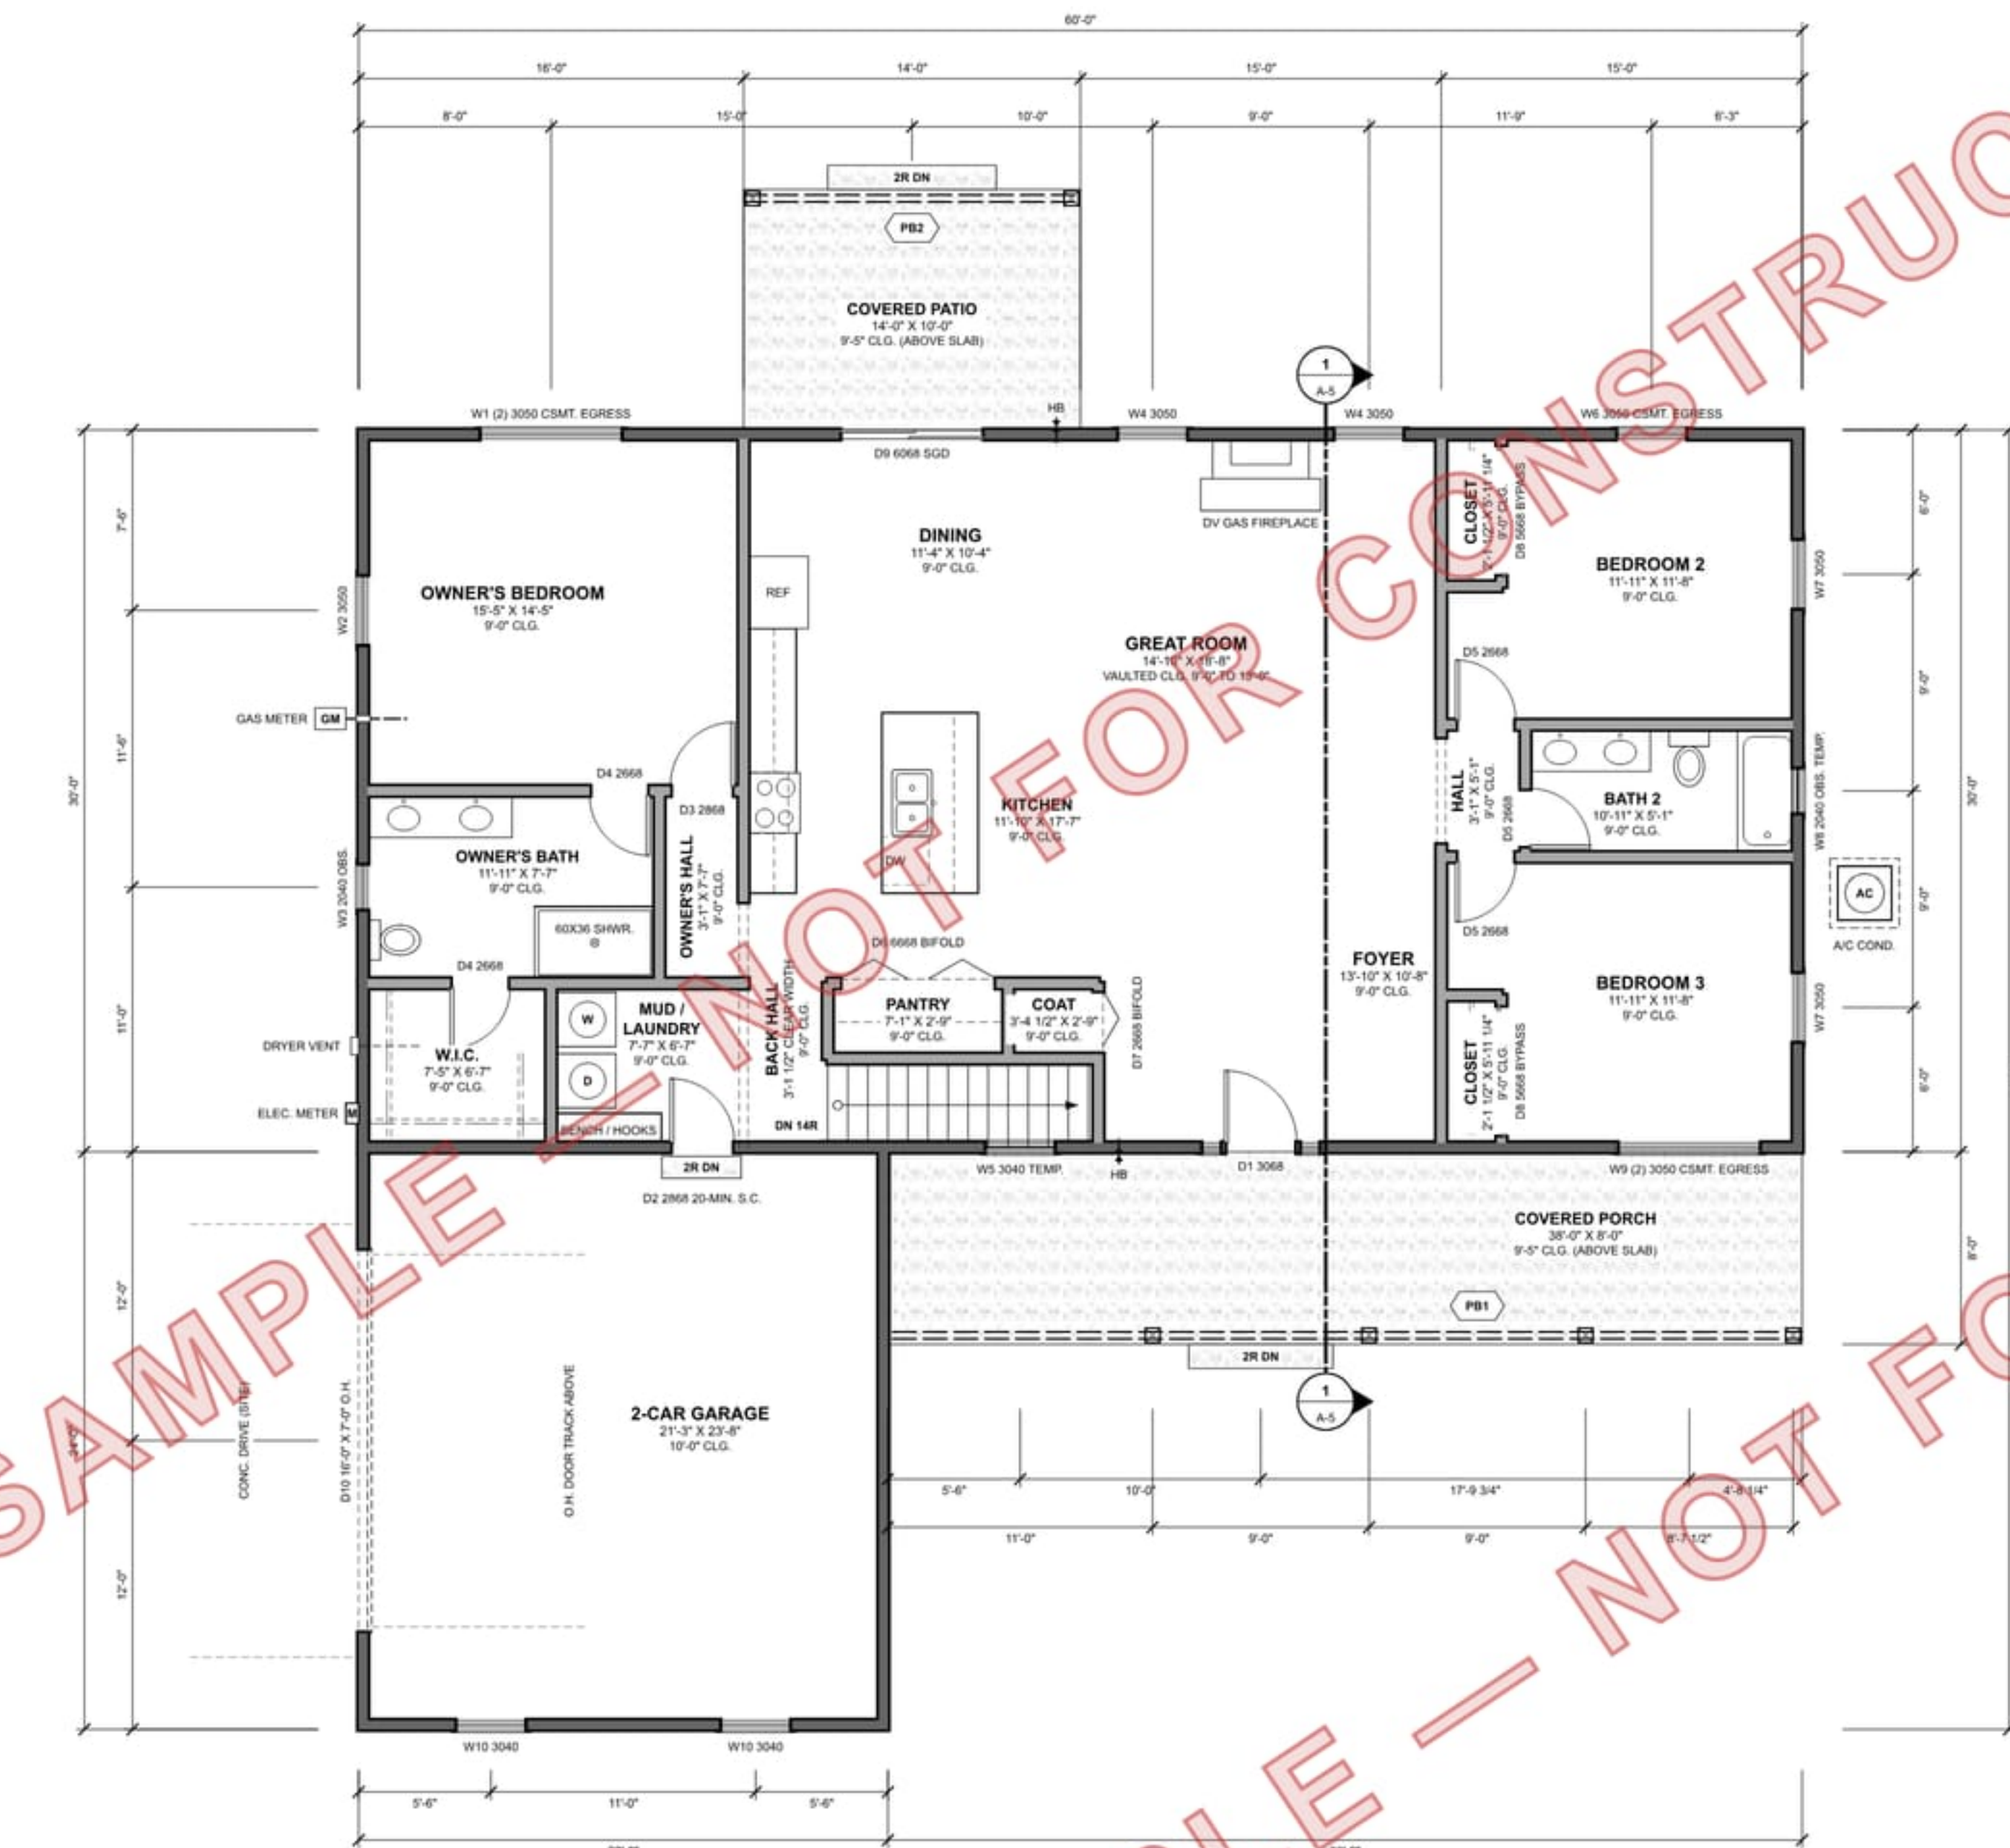

AREA SUMMARY	
AREA	SQ. FT.
MAIN FLOOR - FINISHED LIVING	1,800
BASEMENT - UNFINISHED (BELOW MAIN)	1,800
OPTIONAL FUTURE FINISH (DASHED)	1,110
2-CAR SIDE-LOAD GARAGE	528
COVERED FRONT PORCH (38' X 8')	304
COVERED REAR PATIO (14' X 10')	140
TOTAL UNDER ROOF (MAIN + GAR. + PORCHES)	2,772

- LEGEND**
- EXTERIOR / GARAGE WALL (2X4)
 - INTERIOR WALL (2X4)
 - 8" POURED CONC. FOUNDATION WALL
 - OPTIONAL FINISH WALL (FUTURE)
 - BEAM ABOVE (PORCH / PATIO)
 - STEEL BEAM ABOVE (BASEMENT)
 - ADJ. STEEL COLUMN
 - ELEC. METER BASE (M) / GAS METER (GM)
 - A/C CONDENSER ON PAD
 - FLOOR DRAIN / HOSE BIB (FROST-FREE)
 - DRYER VENT - EXTERIOR TERMINATION
 - 8X6 CEDAR POST (PORCH / PATIO)
 - SECTION CUT BREAK (NUMBER OVER SHEET, TRIANGLE = LOOKING)

- GENERAL NOTES**
- DIMENSIONS ARE TO THE OUTSIDE FACE OF EXTERIOR SHEATHING (FOUNDATION FACE ON THE BASEMENT) AND TO WALL CENTERLINES ABOVE. OPENINGS TO THEIR CENTERLINES. ROOM SIZES ARE CLEAR INSIDE.
 - WALLS: 2X4 @ 16" O.C., EXTERIOR 2X4 @ 16" O.C. + 7/16" OSB (A-5), BASEMENT: 8" POURED CONC.
 - MAIN FLOOR PLATE 9'-1 1/8" (9'-0" CLG.), GREAT ROOM VAULTED 9'-0" TO 13'-0" ON ST. SCISSOR TRUSSES, FOYER FLAT 9'-0" (A-5).
 - GARAGE SLAB 1'-0" BELOW F.F. (2) 6" RISERS AT D2, NO LANDING REQ'D - DOOR SWINGS IN, R318.3.2 EXC.; 20-MIN. SMOKE CLOSING DOOR, 1/2" OVLG. ON THE GARAGE SIDE (R302.5 / R302.6).
 - BEDROOM EGRESS (R319): W1, W6, W9 + OPT. W13 ARE CASEMENTS - 5.7 SF NET, 20" W / 24" H MIN., SILL 44" MAX. SAFETY GLASS PER REQ'D (A-7).
 - STAIR: 14 RISERS @ 7'-10", 13 TREADS @ 10", 36" MIN. CLEAR, 6'-4" HEADROOM, HANDRAIL 34"-38" (R318.3.1), SEE 2-A-5.
 - BASEMENT IS UNFINISHED AS DRAWN. DASHED WALLS = "OPTIONAL FINISH" ROOMS ARE A FUTURE OPTION (E.G. BATH, WELL, BATH ROOM, SEPARATE PERMIT).
 - GAS FIREPLACE IS DIRECT-VENT THROUGH THE REAR WALL (NO CHIMNEY), PORCH / PATIO BEAMS 8X6 (P13) + 8X6 (P14) + 8X6 (P15) + 8X6 (P16) + 8X6 (P17) + 8X6 (P18) + 8X6 (P19) + 8X6 (P20) + 8X6 (P21) + 8X6 (P22) + 8X6 (P23) + 8X6 (P24) + 8X6 (P25) + 8X6 (P26) + 8X6 (P27) + 8X6 (P28) + 8X6 (P29) + 8X6 (P30) + 8X6 (P31) + 8X6 (P32) + 8X6 (P33) + 8X6 (P34) + 8X6 (P35) + 8X6 (P36) + 8X6 (P37) + 8X6 (P38) + 8X6 (P39) + 8X6 (P40) + 8X6 (P41) + 8X6 (P42) + 8X6 (P43) + 8X6 (P44) + 8X6 (P45) + 8X6 (P46) + 8X6 (P47) + 8X6 (P48) + 8X6 (P49) + 8X6 (P50) + 8X6 (P51) + 8X6 (P52) + 8X6 (P53) + 8X6 (P54) + 8X6 (P55) + 8X6 (P56) + 8X6 (P57) + 8X6 (P58) + 8X6 (P59) + 8X6 (P60) + 8X6 (P61) + 8X6 (P62) + 8X6 (P63) + 8X6 (P64) + 8X6 (P65) + 8X6 (P66) + 8X6 (P67) + 8X6 (P68) + 8X6 (P69) + 8X6 (P70) + 8X6 (P71) + 8X6 (P72) + 8X6 (P73) + 8X6 (P74) + 8X6 (P75) + 8X6 (P76) + 8X6 (P77) + 8X6 (P78) + 8X6 (P79) + 8X6 (P80) + 8X6 (P81) + 8X6 (P82) + 8X6 (P83) + 8X6 (P84) + 8X6 (P85) + 8X6 (P86) + 8X6 (P87) + 8X6 (P88) + 8X6 (P89) + 8X6 (P90) + 8X6 (P91) + 8X6 (P92) + 8X6 (P93) + 8X6 (P94) + 8X6 (P95) + 8X6 (P96) + 8X6 (P97) + 8X6 (P98) + 8X6 (P99) + 8X6 (P100) + 8X6 (P101) + 8X6 (P102) + 8X6 (P103) + 8X6 (P104) + 8X6 (P105) + 8X6 (P106) + 8X6 (P107) + 8X6 (P108) + 8X6 (P109) + 8X6 (P110) + 8X6 (P111) + 8X6 (P112) + 8X6 (P113) + 8X6 (P114) + 8X6 (P115) + 8X6 (P116) + 8X6 (P117) + 8X6 (P118) + 8X6 (P119) + 8X6 (P120) + 8X6 (P121) + 8X6 (P122) + 8X6 (P123) + 8X6 (P124) + 8X6 (P125) + 8X6 (P126) + 8X6 (P127) + 8X6 (P128) + 8X6 (P129) + 8X6 (P130) + 8X6 (P131) + 8X6 (P132) + 8X6 (P133) + 8X6 (P134) + 8X6 (P135) + 8X6 (P136) + 8X6 (P943) + 8X6 (P944) + 8X6 (P945) + 8X6 (P946) + 8X6 (P947) + 8X6 (P948) + 8X6 (P949) + 8X6 (P950) + 8X6 (P951) + 8X6 (P952) + 8X6 (P953) + 8X6 (P954) + 8X6 (P955) + 8X6 (P956) + 8X6 (P957) + 8X6 (P958) + 8X6 (P959) + 8X6 (P960) + 8X6 (P961) + 8X6 (P962) + 8X6 (P963) + 8X6 (P964) + 8X6 (P965) + 8X6 (P966